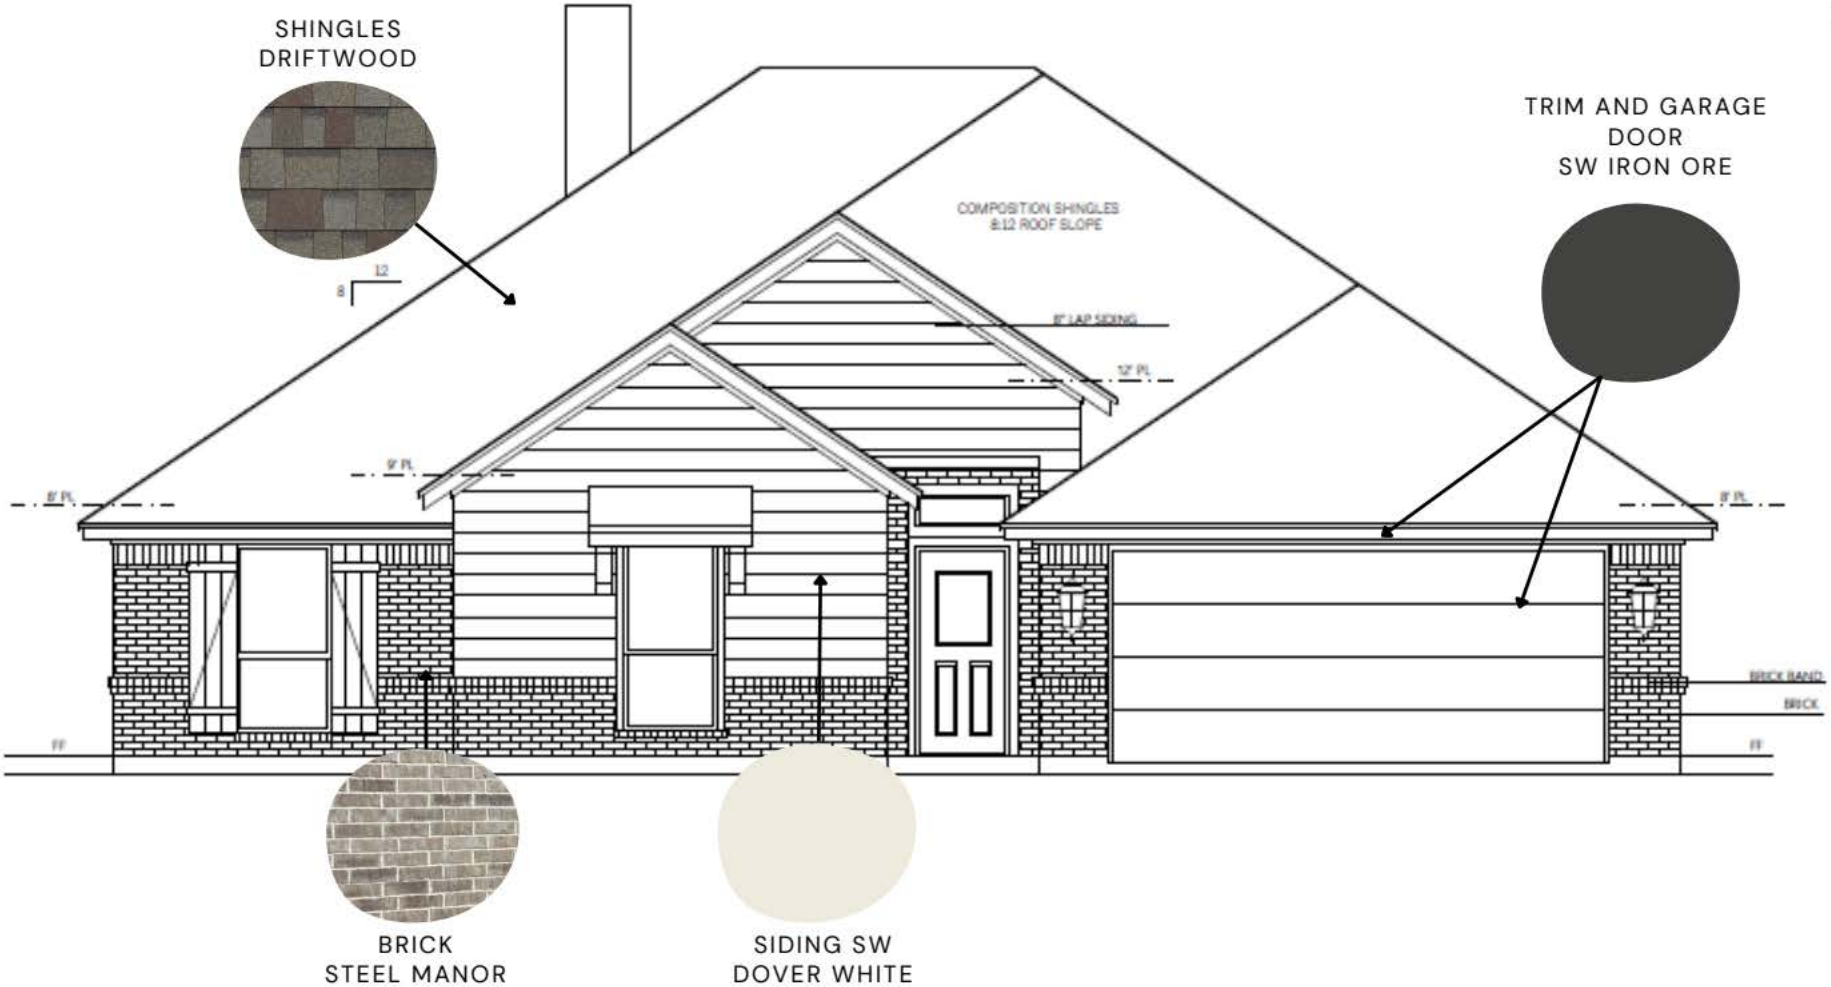
SHINGLES
DRIFTWOOD
TRIM AND GARAGE
DOOR
SW IRON ORE
COMPOSITION SHINGLES
8:12 ROOF SLOPE
8" LAP SIDING
12" PL
9" PL
8" PL
8" PL
BRICK BAND
BRICK
FF
FF
BRICK
STEEL MANOR
SIDING SW
DOVER WHITE